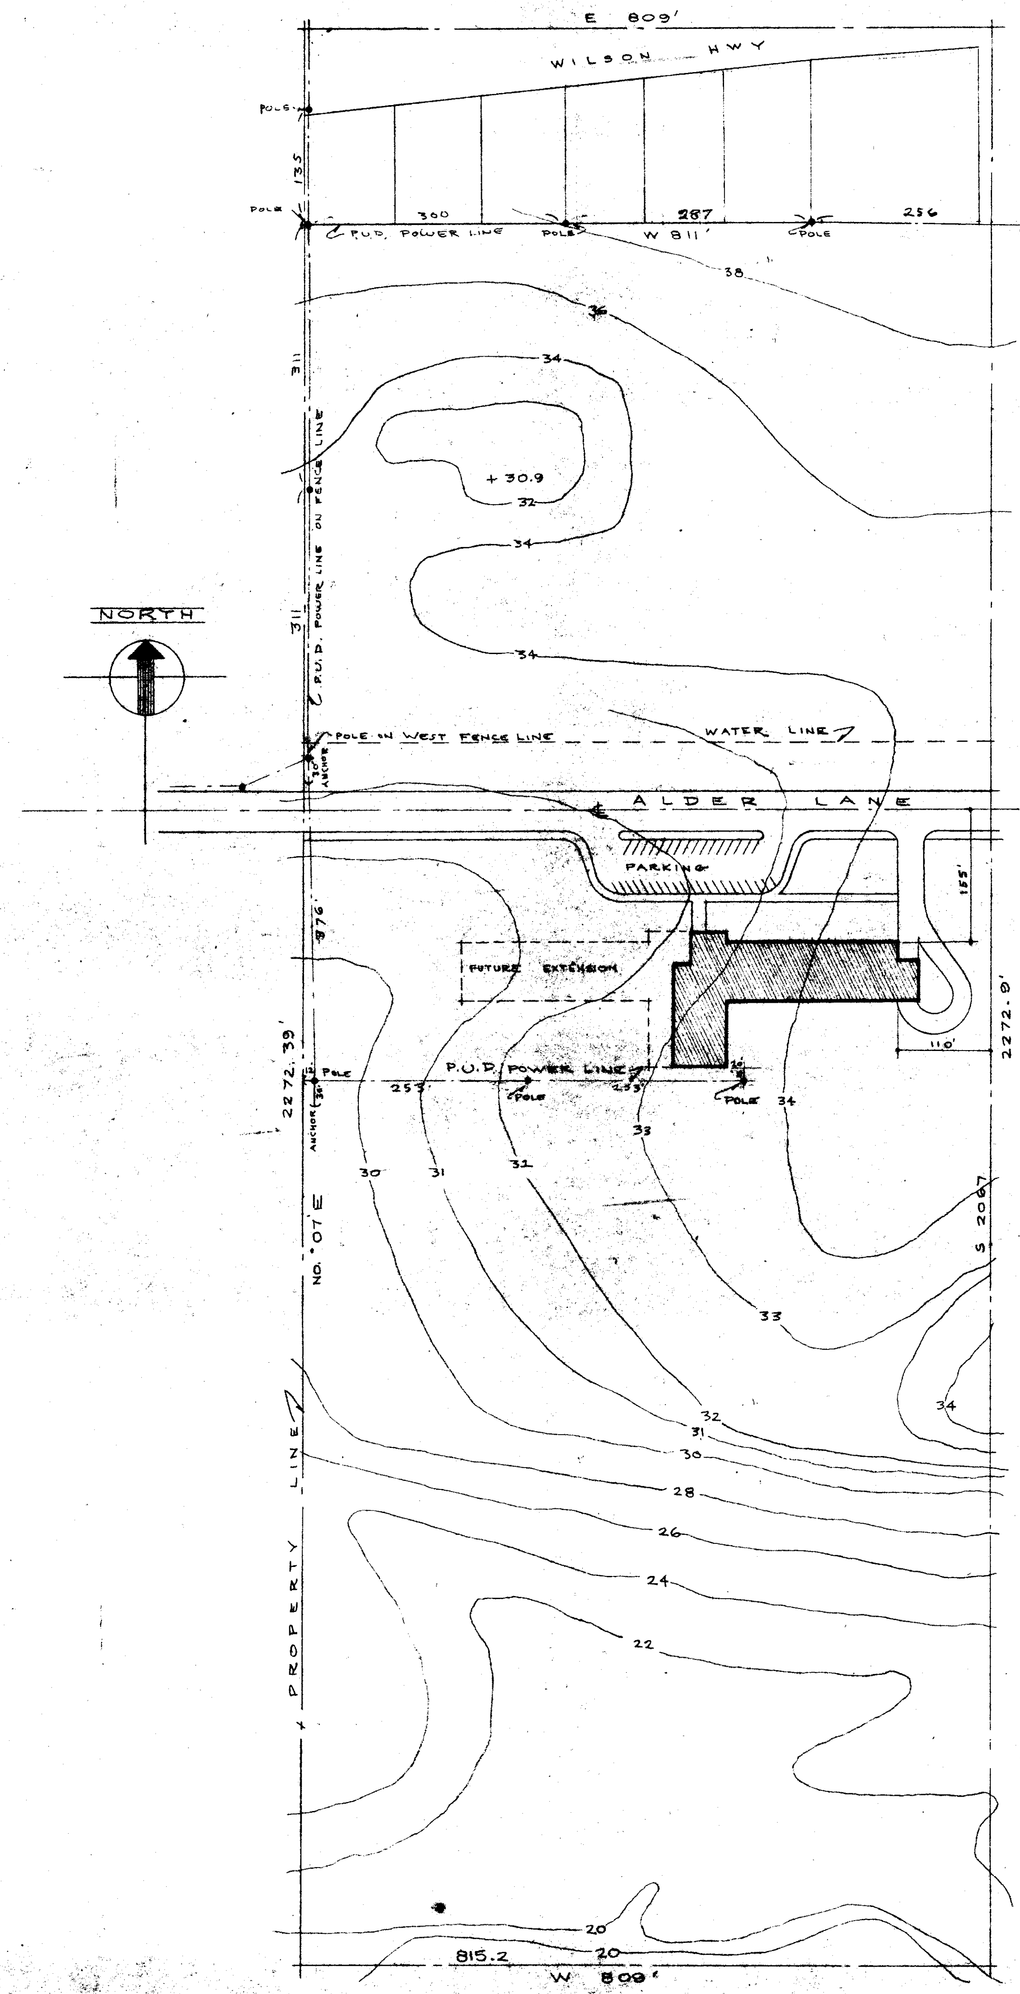

PLOT PLAN

SCALE 1" = 100'

SHOWING P.U.D. POWER LINES & POLES ON NEW EAST SCHOOL GROUNDS

TILLAMOOK, OREGON

E-46-146

146

D-146